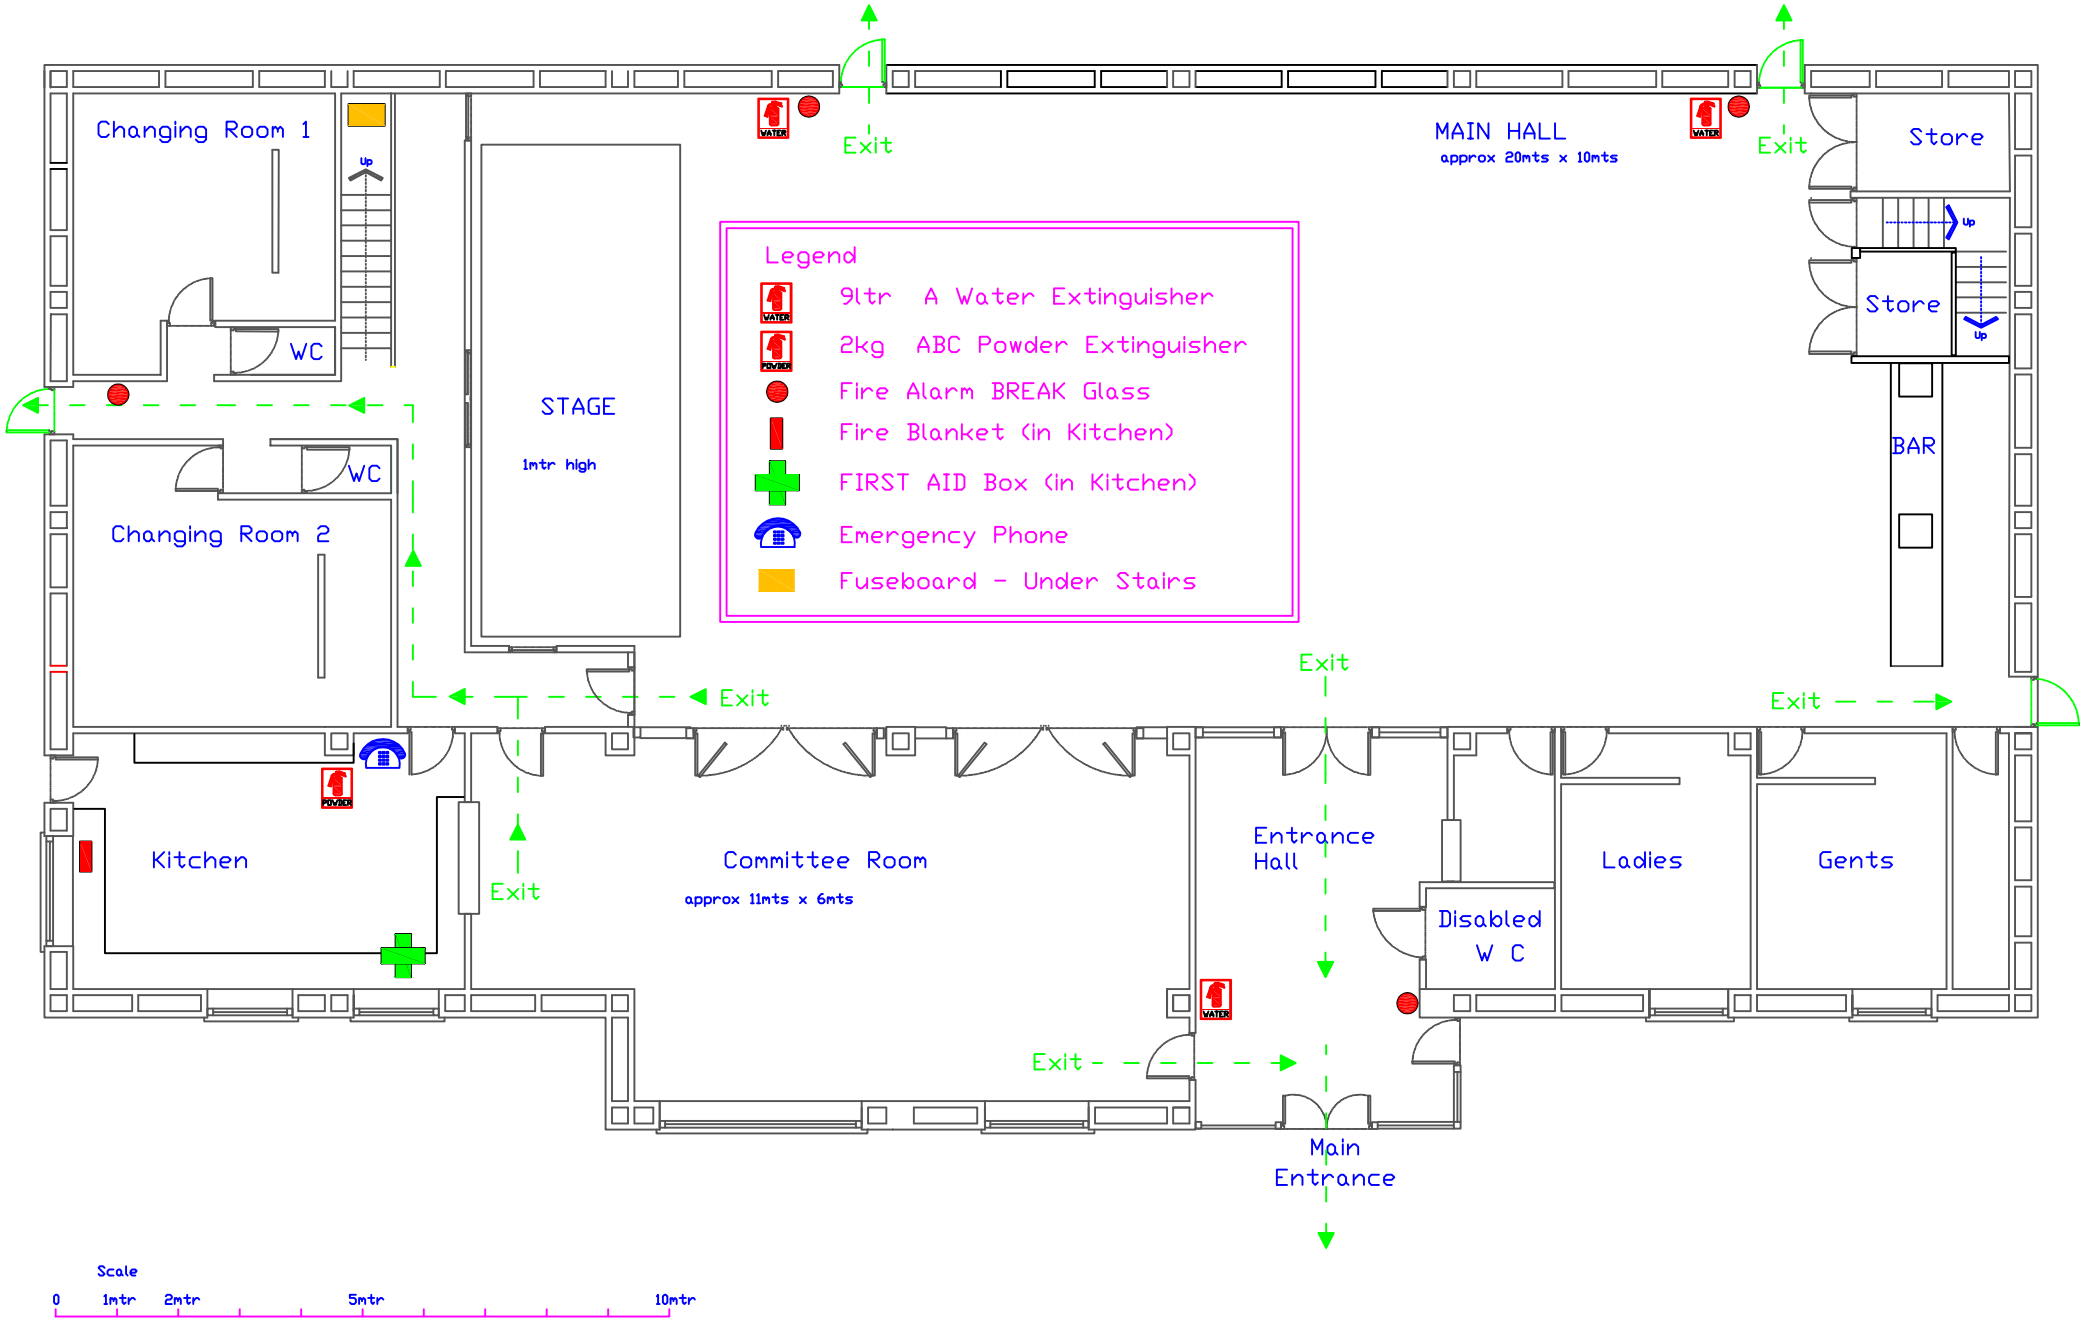

GREAT OUSEBURN VILLAGE HALL - Ground Floor Layout